


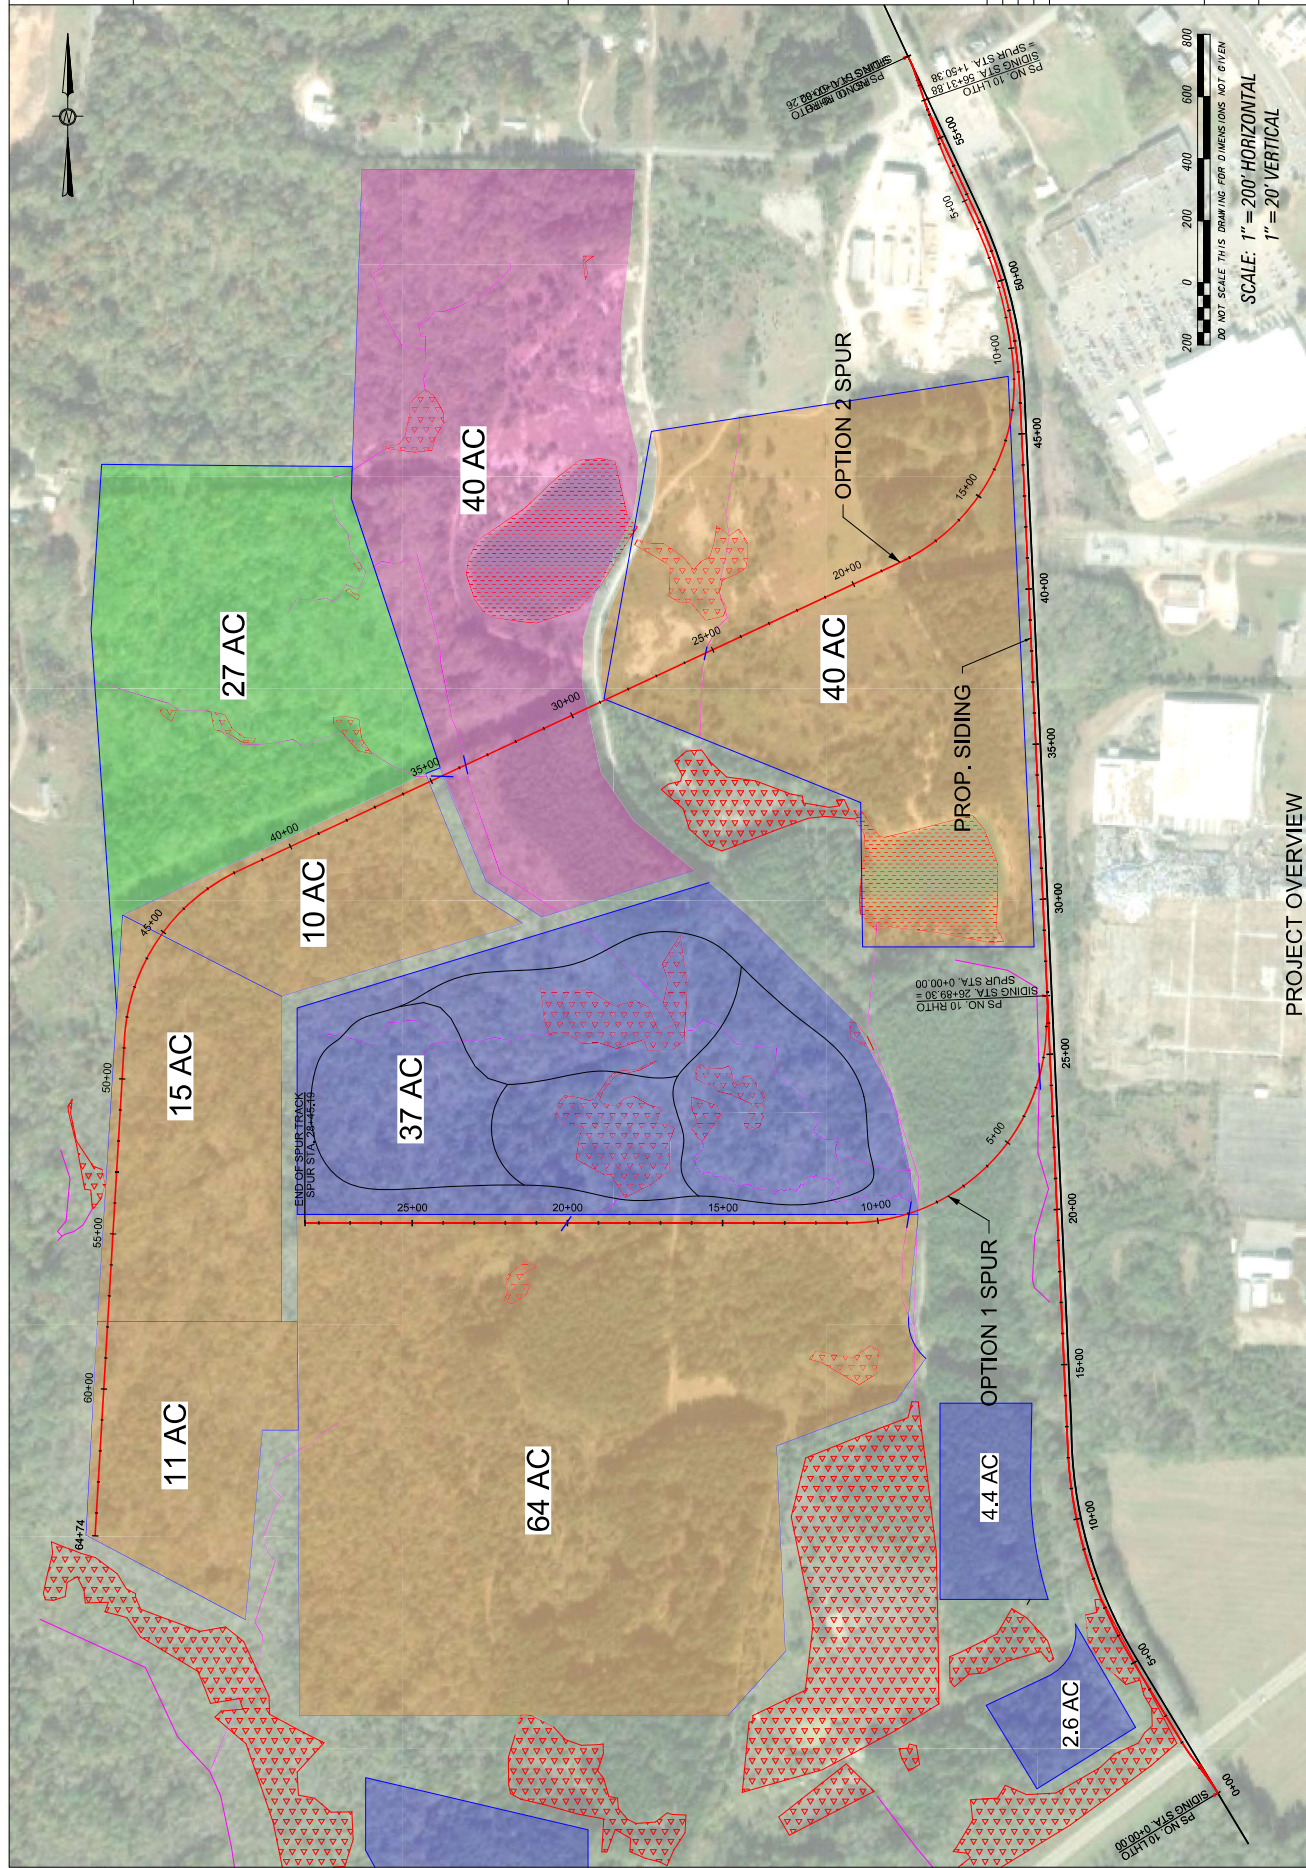

PROJECT OVERVIEW

SCALE: 1" = 200' HORIZONTAL
1" = 20' VERTICAL

DO NOT SCALE THIS DRAWING FOR DIMENSIONS NOT GIVEN

SHEET NUMBER

DRAWING NUMBER

CHECKED BY: JHH
REVISIONS:

DATE:	11/3/202
DRAWN BY:	JJH

PROJECT NO: 21076

16

6
U
=
r
o
J
=

CROUCH ENGINEERING INC.
5115 MARYLAND WAY, STE 225
BRENTWOOD, TN 37027
PHONE NO. (615) 791-0630

HENRY COUNTY INDUSTRIAL PARK FEASIBILITY STUDY